




PLAN SHOWING


**ORTHO PHOTO SURVEY
OF
CEMETERY SITE
WITHIN
LOTS 1, 2, 3 & 4, BLOCK 200, REG'D PLAN NO. 00SE35373 &
PARCEL A, PLAN NO. 101263294
NE1/4 SEC 20, TWP 8, RGE 5, W2 Mer
R.M. OF BROCK NO. 64, SASKATCHEWAN**

ACCESS SKETCH: (1:250,000)

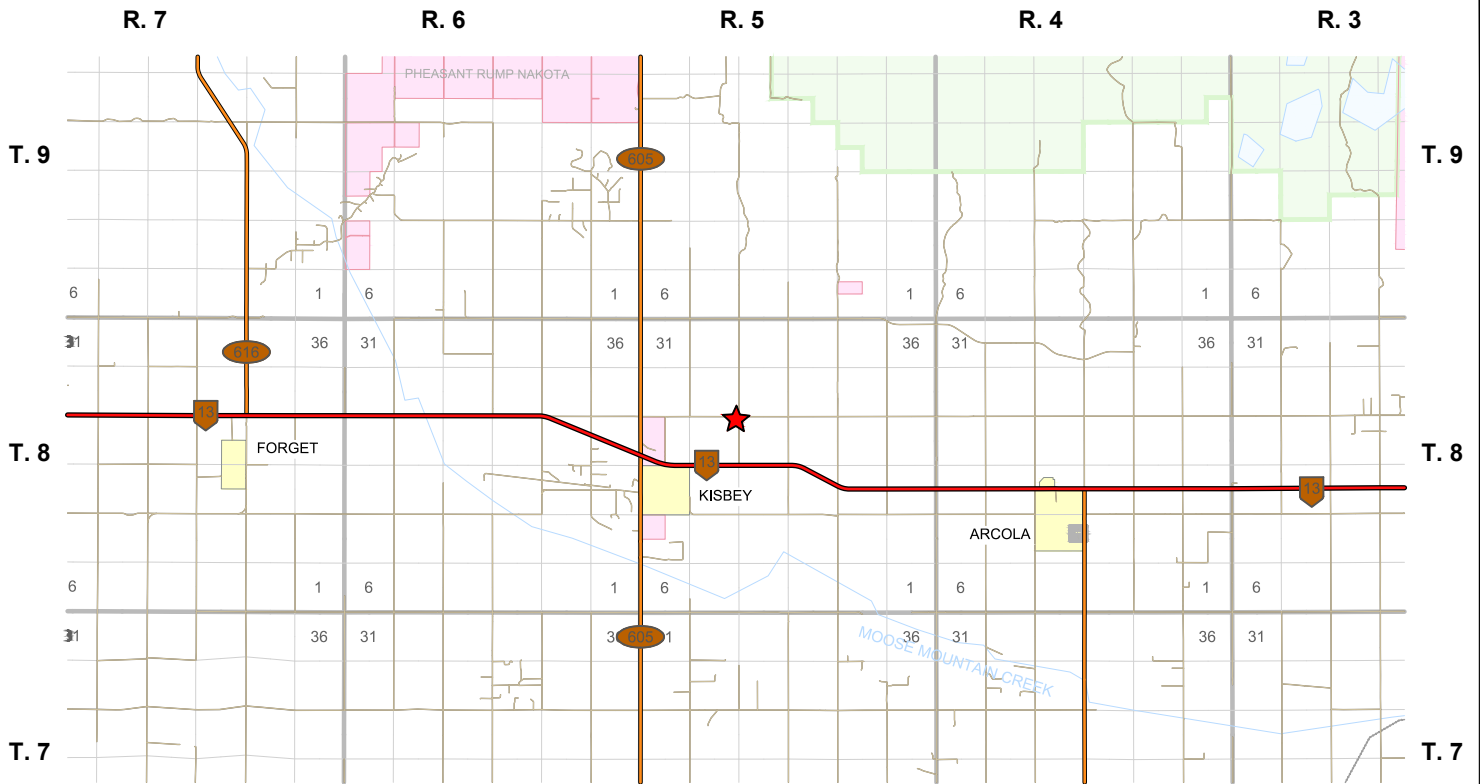

NOTE

-This survey was performed on April 29th, 2024
-Measurements are in metres and decimals thereof.

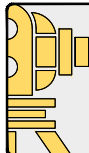

MIDWEST SURVEYS INC.

405 MAXWELL CRESCENT
REGINA, SK
S4N 5X9
TEL: 306-525-8706

S:\2024\RC-0094-24\CADD\RC-0094-24-J1-SKE-1_REV0


No.	DATE	REVISION / ISSUED	JOB No.	PAGE 1 OF 14
0	Oct 10, 2024	Plan Issued	RC-0094-24	0 REVISION
SURVEYED BY: CG		CALC'D BY: GG	DRAWN BY: DJS	RC-0094-24-J1-SKE

SECTION A-1



NOTE

-This survey was performed on April 29th, 2024
-Measurements are in metres and decimals thereof.

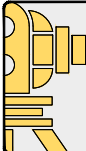

MIDWEST SURVEYS INC.
405 MAXWELL CRESCENT
REGINA, SK
S4N 5X9
TEL: 306-525-8706


S:\2024\RC-0094-24\CADD\RC-0094-24-J1-SKE-1_REV0

No.	DATE	REVISION / ISSUED	JOB No.	PAGE 2 OF 14
0	Oct 10, 2024	Plan Issued	RC-0094-24	0 REVISION
SURVEYED BY: CG		CALC'D BY: GG	DRAWN BY: DJS	RC-0094-24-J1-SKE

SECTION A-2



NOTE
-This survey was performed on April 29th, 2024
-Measurements are in metres and decimals thereof.

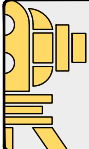

MIDWEST SURVEYS INC.
405 MAXWELL CRESCENT
REGINA, SK
S4N 5X9
TEL: 306-525-8706

S:\2024\RC-0094-24\CADD\RC-0094-24-J1-SKE-1_REV0


No.	DATE	REVISION / ISSUED		JOB No.	PAGE 3 OF 14
0	Oct 10, 2024	Plan Issued		RC-0094-24	0 REVISION
SURVEYED BY: CG		CALC'D BY: GG		DRAWN BY: DJS	RC-0094-24-J1-SKE

SECTION A-3



NOTE

-This survey was performed on April 29th, 2024
-Measurements are in metres and decimals thereof.

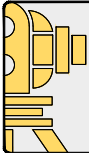

MIDWEST SURVEYS INC.

405 MAXWELL CRESCENT
REGINA, SK
S4N 5X9
TEL: 306-525-8706

S:\2024\RC-0094-24\CADD\RC-0094-24-J1-SKE-1_REV0


No.	DATE	REVISION / ISSUED	JOB No.	PAGE 4 OF 14
0	Oct 10, 2024	Plan Issued	RC-0094-24	0 REVISION
SURVEYED BY: CG		CALC'D BY: GG	DRAWN BY: DJ5	RC-0094-24-J1-SKE

SECTION A-4



NOTE

-This survey was performed on April 29th, 2024
-Measurements are in metres and decimals thereof.

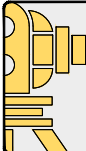

MIDWEST SURVEYS INC.

405 MAXWELL CRESCENT
REGINA, SK
S4N 5X9
TEL: 306-525-8706

S:\2024\RC-0094-24\CADD\RC-0094-24-J1-SKE-1_REV0


No.	DATE	REVISION / ISSUED	JOB No.	PAGE 5 OF 14
0	Oct 10, 2024	Plan Issued	RC-0094-24	0 REVISION
SURVEYED BY: CG		CALC'D BY: GG	DRAWN BY: DJS	RC-0094-24-J1-SKE

SECTION A-5



NOTE

-This survey was performed on April 29th, 2024
-Measurements are in metres and decimals thereof.

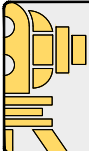


MIDWEST SURVEYS INC.

405 MAXWELL CRESCENT
REGINA, SK
S4N 5X9
TEL: 306-525-8706

S:\2024\RC-0094-24\CADD\RC-0094-24-J1-SKE-1_REV0


No.	DATE	REVISION / ISSUED	JOB No.	PAGE 6 OF 14
0	Oct 10, 2024	Plan Issued	RC-0094-24	0 REVISION
SURVEYED BY: CG		CALC'D BY: GG	DRAWN BY: DJS	RC-0094-24-J1-SKE

SECTION A-6

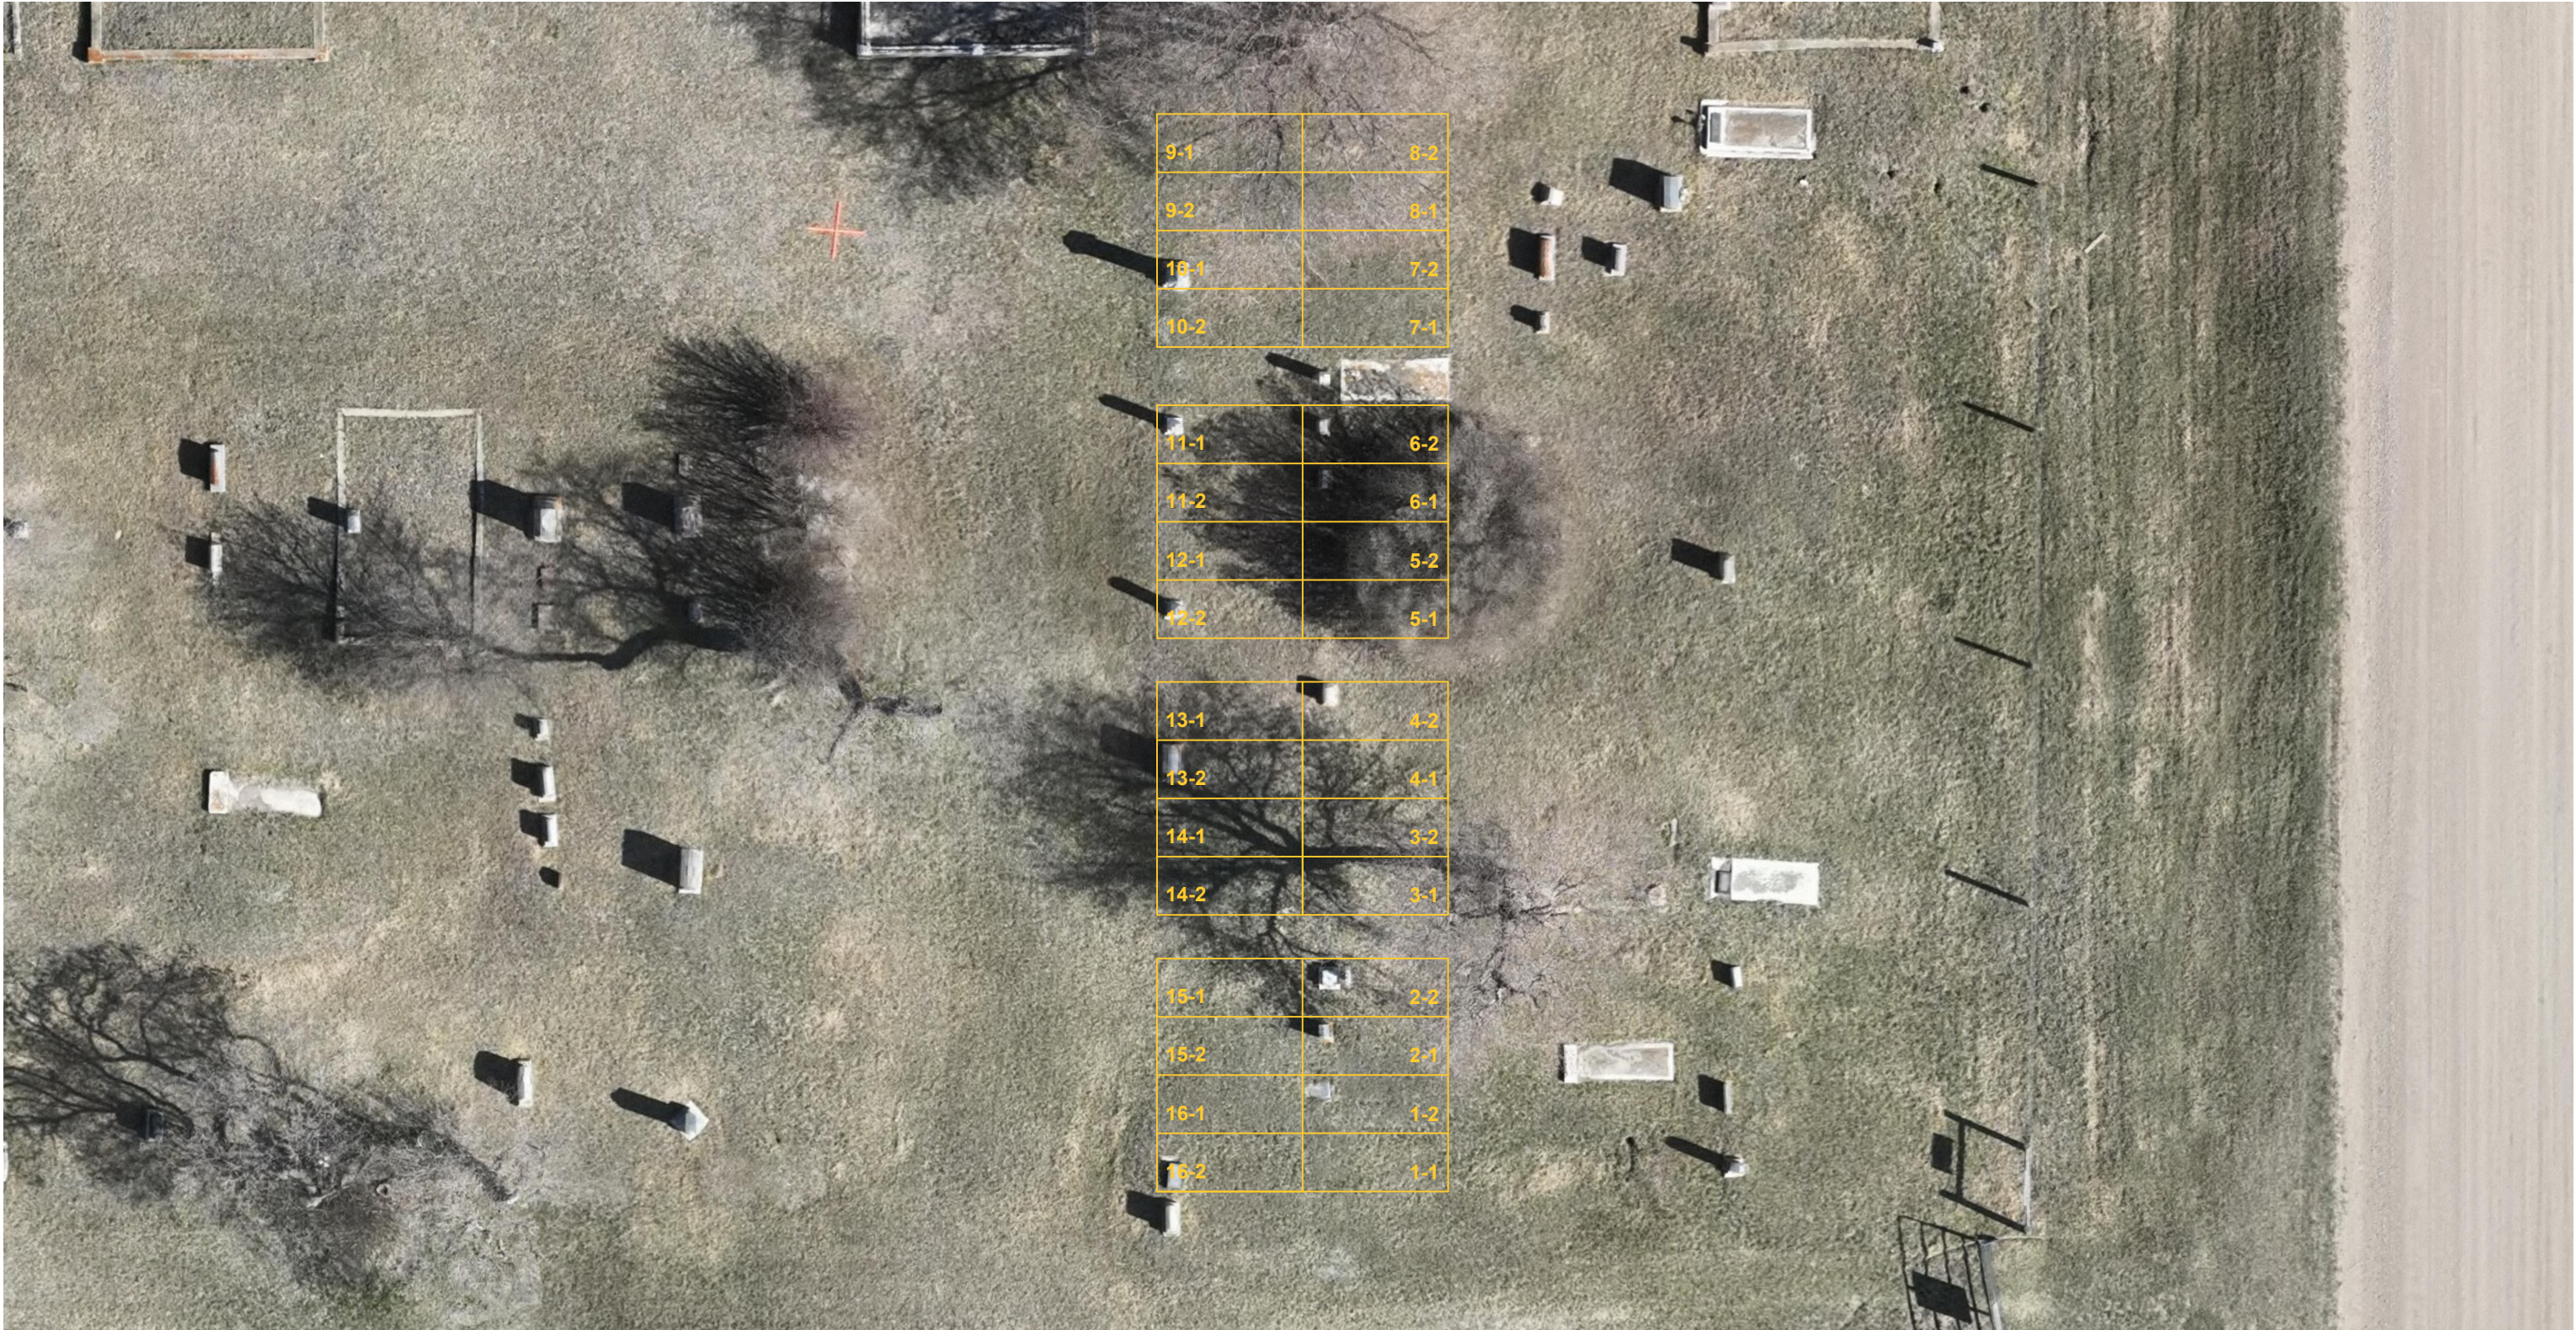

NOTE

-This survey was performed on April 29th, 2024
-Measurements are in metres and decimals thereof.

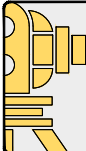

MIDWEST SURVEYS INC.

405 MAXWELL CRESCENT
REGINA, SK
S4N 5X9
TEL: 306-525-8706


S:\2024\RC-0094-24\CADD\RC-0094-24-J1-SKE-1_REV0

No.	DATE	REVISION / ISSUED	JOB No.	PAGE 7 OF 14
0	Oct 10, 2024	Plan Issued	RC-0094-24	0 REVISION
SURVEYED BY: CG		CALC'D BY: GG	DRAWN BY: DJS	RC-0094-24-J1-SKE

SECTION A-7



NOTE
-This survey was performed on April 29th, 2024
-Measurements are in metres and decimals thereof.

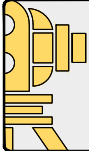

MIDWEST SURVEYS INC.
405 MAXWELL CRESCENT
REGINA, SK
S4N 5X9
TEL: 306-525-8706

No.	DATE	REVISION / ISSUED	JOB No.	PAGE 8 OF 14
0	Oct 10, 2024	Plan Issued	RC-0094-24	0 REVISION
SURVEYED BY: CG		CALC'D BY: GG	DRAWN BY: DJS	

S:\2024\RC-0094-24\CADD\RC-0094-24-J1-SKE-1_REV0RC-0094-24-J1-SKE

SECTION B



NOTE
-This survey was performed on April 29th, 2024
-Measurements are in metres and decimals thereof.



MIDWEST SURVEYS INC.
405 MAXWELL CRESCENT
REGINA, SK
S4N 5X9
TEL: 306-525-8706

S:\2024\RC-0094-24\CADD\RC-0094-24-J1-SKE-1_REV0

No.	DATE	REVISION / ISSUED		JOB No.	PAGE 9 OF 14
0	Oct 10, 2024	Plan Issued		RC-0094-24	0 REVISION
SURVEYED BY: CG		CALC'D BY: GG	DRAWN BY: DJS	RC-0094-24-J1-SKE	

SECTION C



NOTE
-This survey was performed on April 29th, 2024
-Measurements are in metres and decimals thereof.




MIDWEST SURVEYS INC.
405 MAXWELL CRESCENT
REGINA, SK
S4N 5X9
TEL: 306-525-8706

S:\2024\RC-0094-24\CADD\RC-0094-24-J1-SKE-1_REV0

No.	DATE	REVISION / ISSUED	JOB No.	PAGE 10 OF 14
0	Oct 10, 2024	Plan Issued	RC-0094-24	0
SURVEYED BY: CG		CALC'D BY: GG	DRAWN BY: DJS	REVISION
				RC-0094-24-J1-SKE

SECTION D

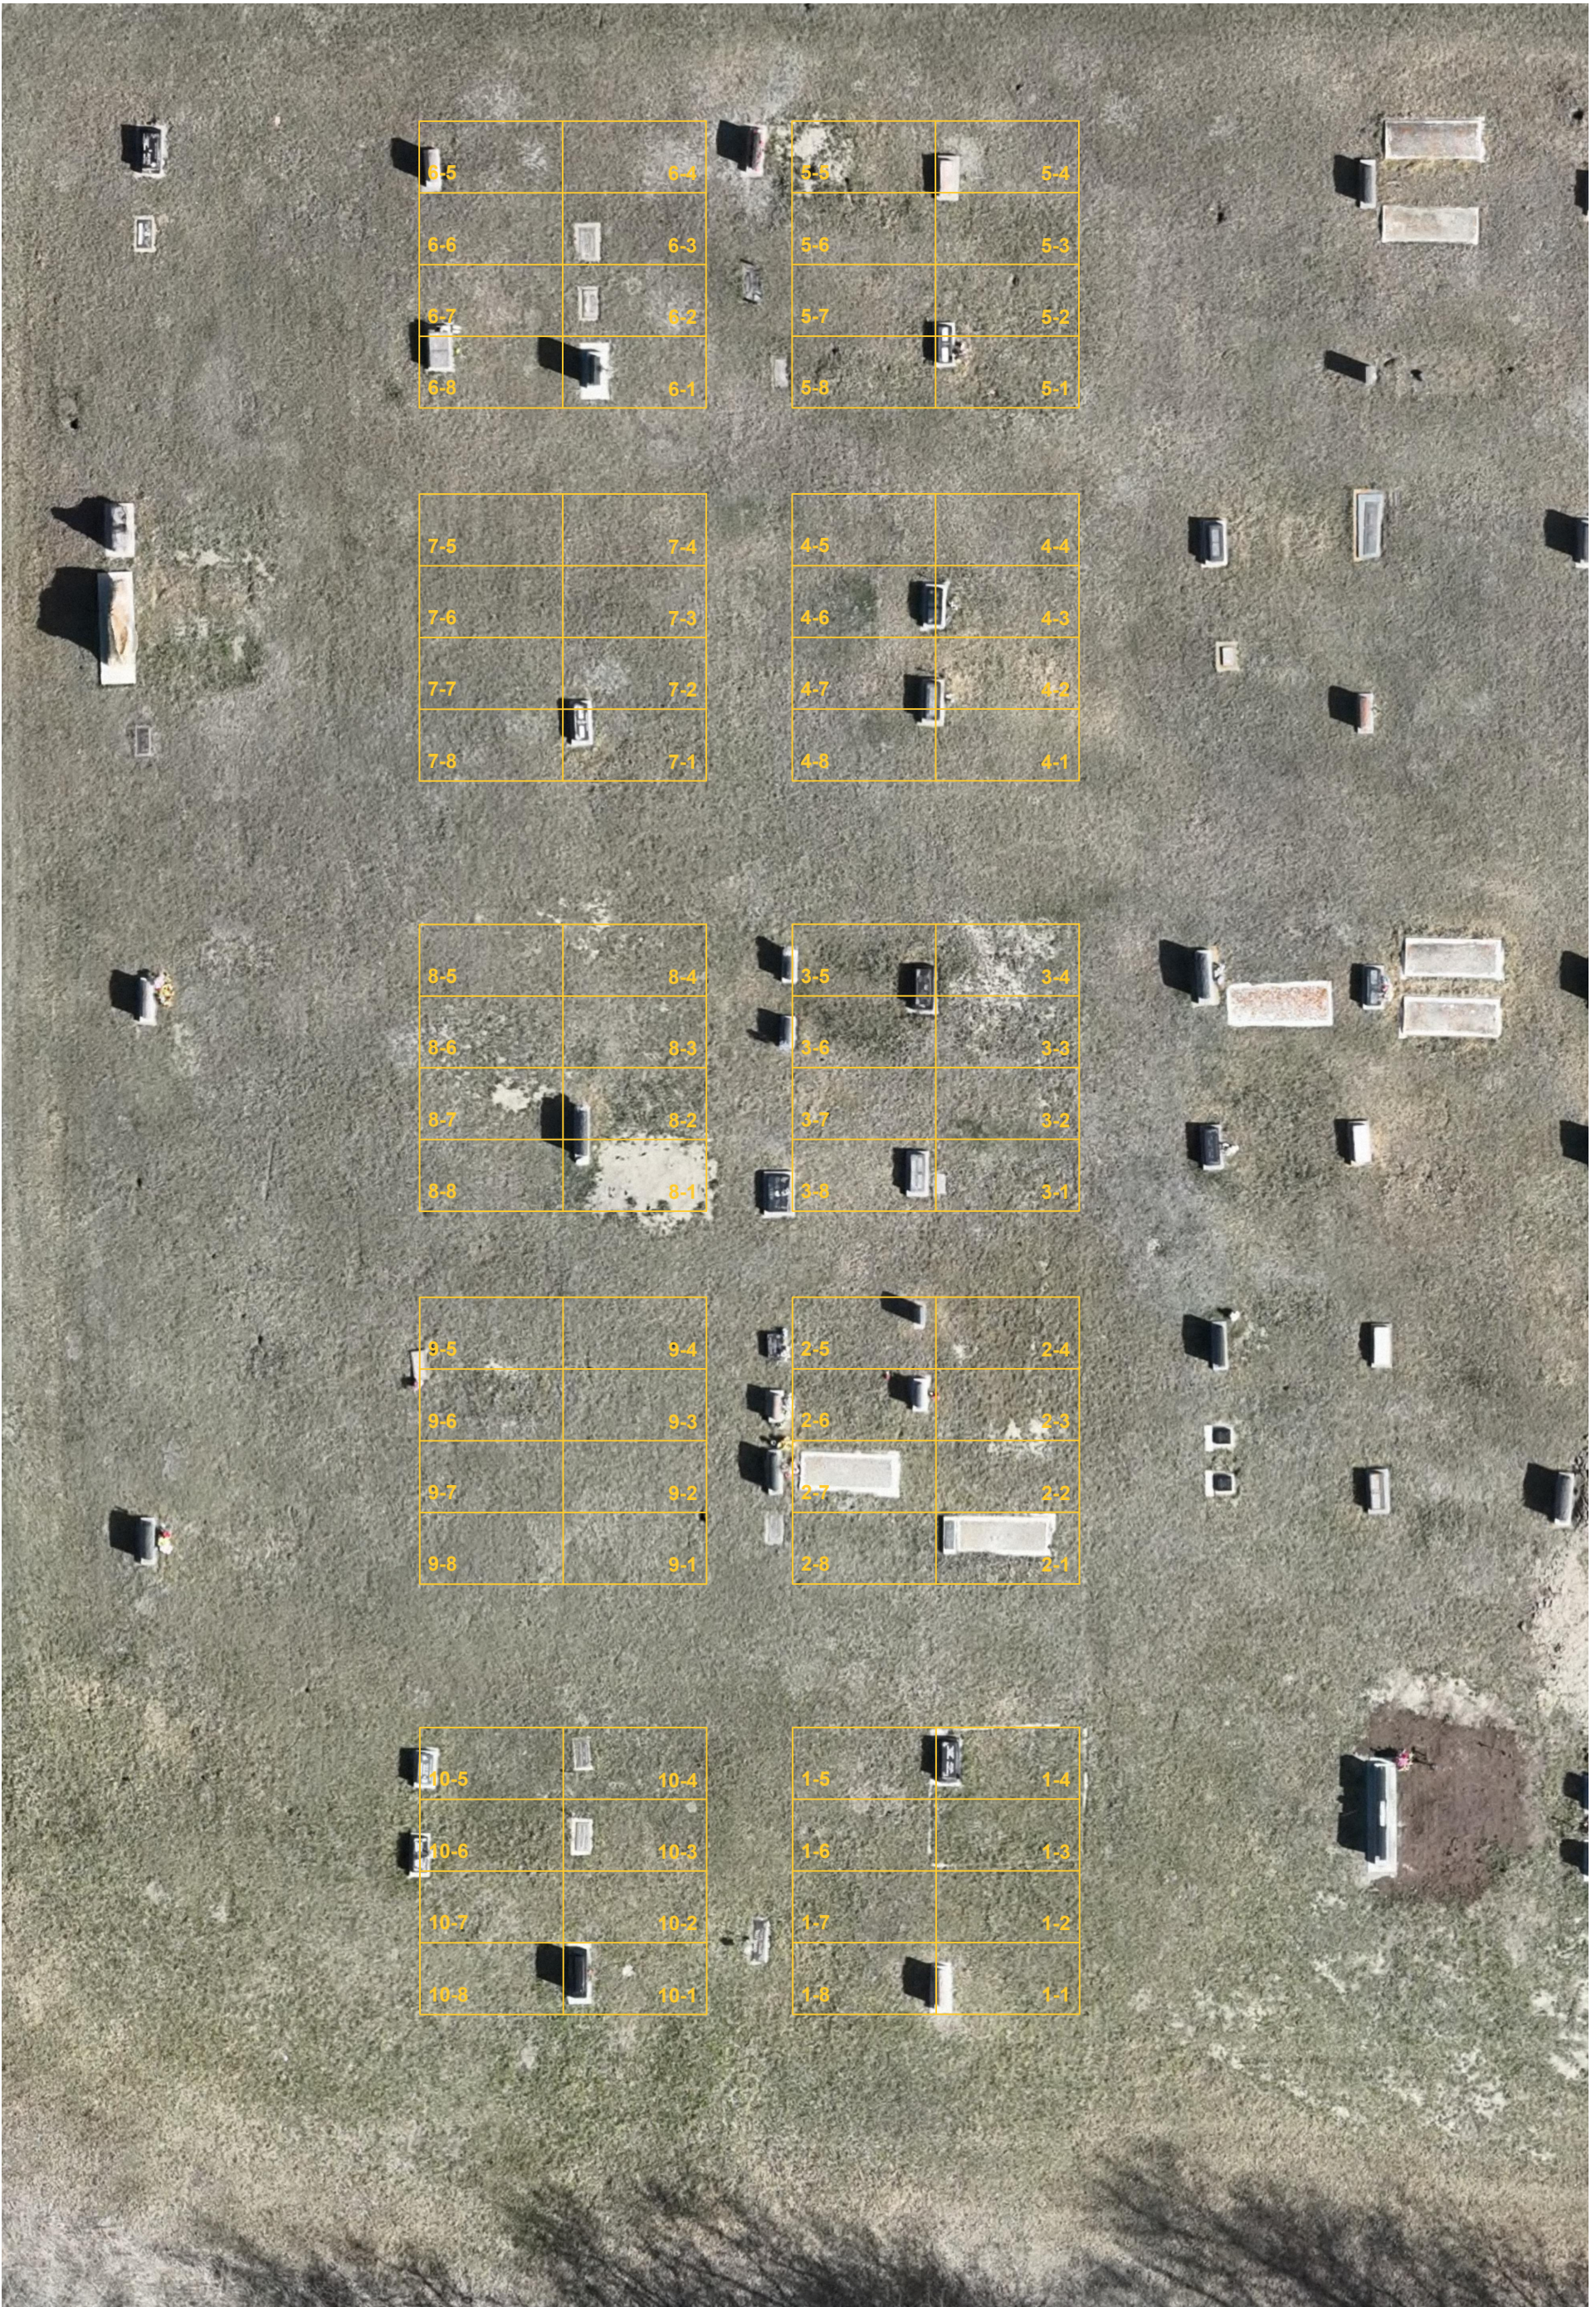

NOTE
-This survey was performed on April 29th, 2024
-Measurements are in metres and decimals thereof.



MIDWEST SURVEYS INC.
405 MAXWELL CRESCENT
REGINA, SK
S4N 5X9
TEL: 306-525-8706

S:\2024\RC-0094-24\CADD\RC-0094-24-J1-SKE-1_REV0

No.	DATE	REVISION / ISSUED		JOB No.	PAGE 11 OF 14
0	Oct 10, 2024	Plan Issued		RC-0094-24	0 REVISION
SURVEYED BY: CG		CALC'D BY: GG	DRAWN BY: DJS	RC-0094-24-J1-SKE	

SECTION E



NOTE
-This survey was performed on April 29th, 2024
-Measurements are in metres and decimals thereof.



MIDWEST SURVEYS INC.
405 MAXWELL CRESCENT
REGINA, SK
S4N 5X9
TEL: 306-525-8706

S:\2024\RC-0094-24\CADD\RC-0094-24-J1-SKE-1_REV0

No.	DATE	REVISION / ISSUED		JOB No.	PAGE 12 OF 14
0	Oct 10, 2024	Plan Issued		RC-0094-24	0 REVISION
SURVEYED BY: CG		CALC'D BY: GG	DRAWN BY: DJS	RC-0094-24-J1-SKE	

SECTION F (EAST)



NOTE

-This survey was performed on April 29th, 2024

-Measurements are in metres and decimals thereof.

SECTION F (WEST)



NOTE
-This survey was performed on April 29th, 2024
-Measurements are in metres and decimals thereof.